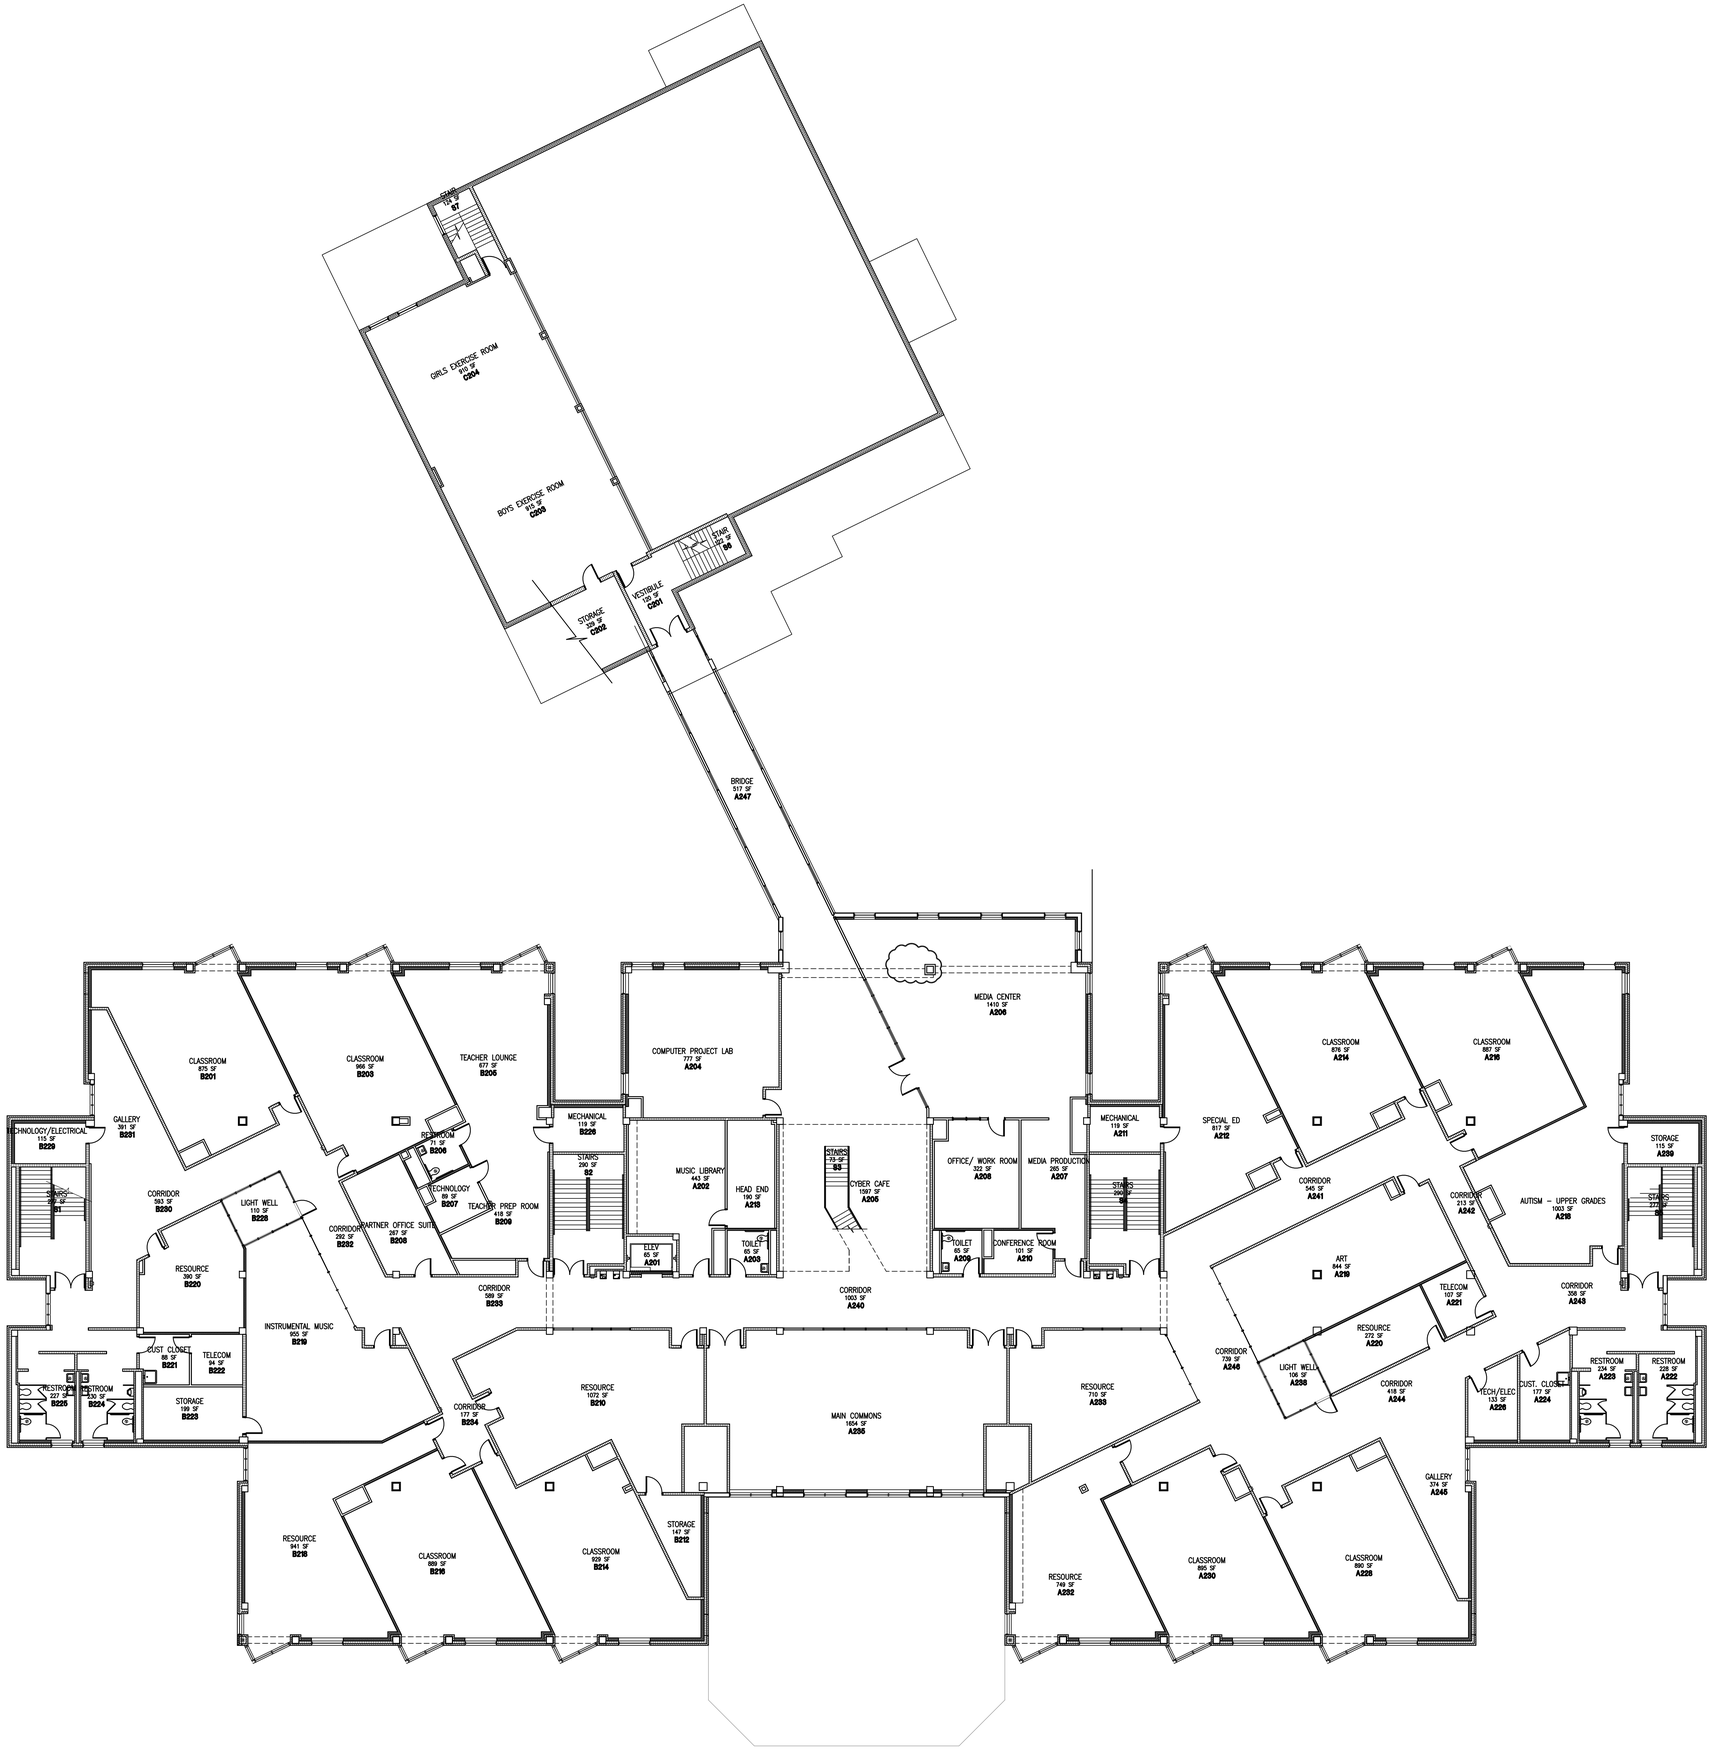
STAIRS
115 SF
C01
GIRLS EXERCISE ROOM
910 SF
C004
BOYS EXERCISE ROOM
910 SF
C005
STAIRS
107 SF
B0
VESTIBULE
139 SF
C001
STORAGE
139 SF
C006
BRIDGE
517 SF
A247
CLASSROOM
875 SF
B201
CLASSROOM
966 SF
B203
TEACHER LOUNGE
677 SF
B205
COMPUTER PROJECT LAB
777 SF
A204
MEDIA CENTER
1410 SF
A206
CLASSROOM
676 SF
A214
CLASSROOM
667 SF
A216
TECHNOLOGY/ELECTRICAL
115 SF
B229
GALLERY
391 SF
B291
MECHANICAL
119 SF
B228
RESTROOM
71 SF
B206
TECHNOLOGY
89 SF
B207
TEACHER PREP ROOM
416 SF
B209
PARTNER OFFICE SUITE
267 SF
B208
STAIRS
290 SF
B2
MUSIC LIBRARY
443 SF
A202
HEAD END
190 SF
A218
STAIRS
135 SF
B3
CYBER CAFE
1597 SF
A205
OFFICE/ WORK ROOM
322 SF
A208
MEDIA PRODUCTION
265 SF
A207
MECHANICAL
119 SF
A211
SPECIAL ED
817 SF
A212
STORAGE
115 SF
A259
STAIRS
270 SF
A1
CORRIDOR
583 SF
B230
LIGHT WELL
110 SF
B226
CORRIDOR
292 SF
B232
ELEV
65 SF
A201
TOILET
65 SF
A203
TOILET
65 SF
A209
CONFERENCE ROOM
101 SF
A210
CORRIDOR
545 SF
A241
CORRIDOR
213 SF
A242
AUTISM – UPPER GRADES
1003 SF
A215
RESOURCE
390 SF
B220
CORRIDOR
589 SF
B233
CORRIDOR
1003 SF
A240
ART
844 SF
A219
TELECOM
107 SF
A221
CORRIDOR
358 SF
A243
INSTRUMENTAL MUSIC
955 SF
B219
CUST. CLOSET
88 SF
B221
TELECOM
94 SF
B222
RESTROOM
227 SF
B225
RESTROOM
230 SF
B224
STORAGE
199 SF
B223
RESOURCE
1072 SF
B210
CORRIDOR
177 SF
B234
MAIN COMMONS
1654 SF
A235
RESOURCE
710 SF
A233
RESOURCE
272 SF
A220
CORRIDOR
739 SF
A246
LIGHT WELL
106 SF
A236
CORRIDOR
418 SF
A244
TECH/ELEC
133 SF
A226
CUST. CLOSET
177 SF
A224
RESTROOM
234 SF
A223
RESTROOM
228 SF
A222
RESOURCE
941 SF
B218
CLASSROOM
889 SF
B216
CLASSROOM
929 SF
B214
STORAGE
147 SF
B212
RESOURCE
748 SF
A232
CLASSROOM
895 SF
A230
CLASSROOM
890 SF
A228
GALLERY
374 SF
A245