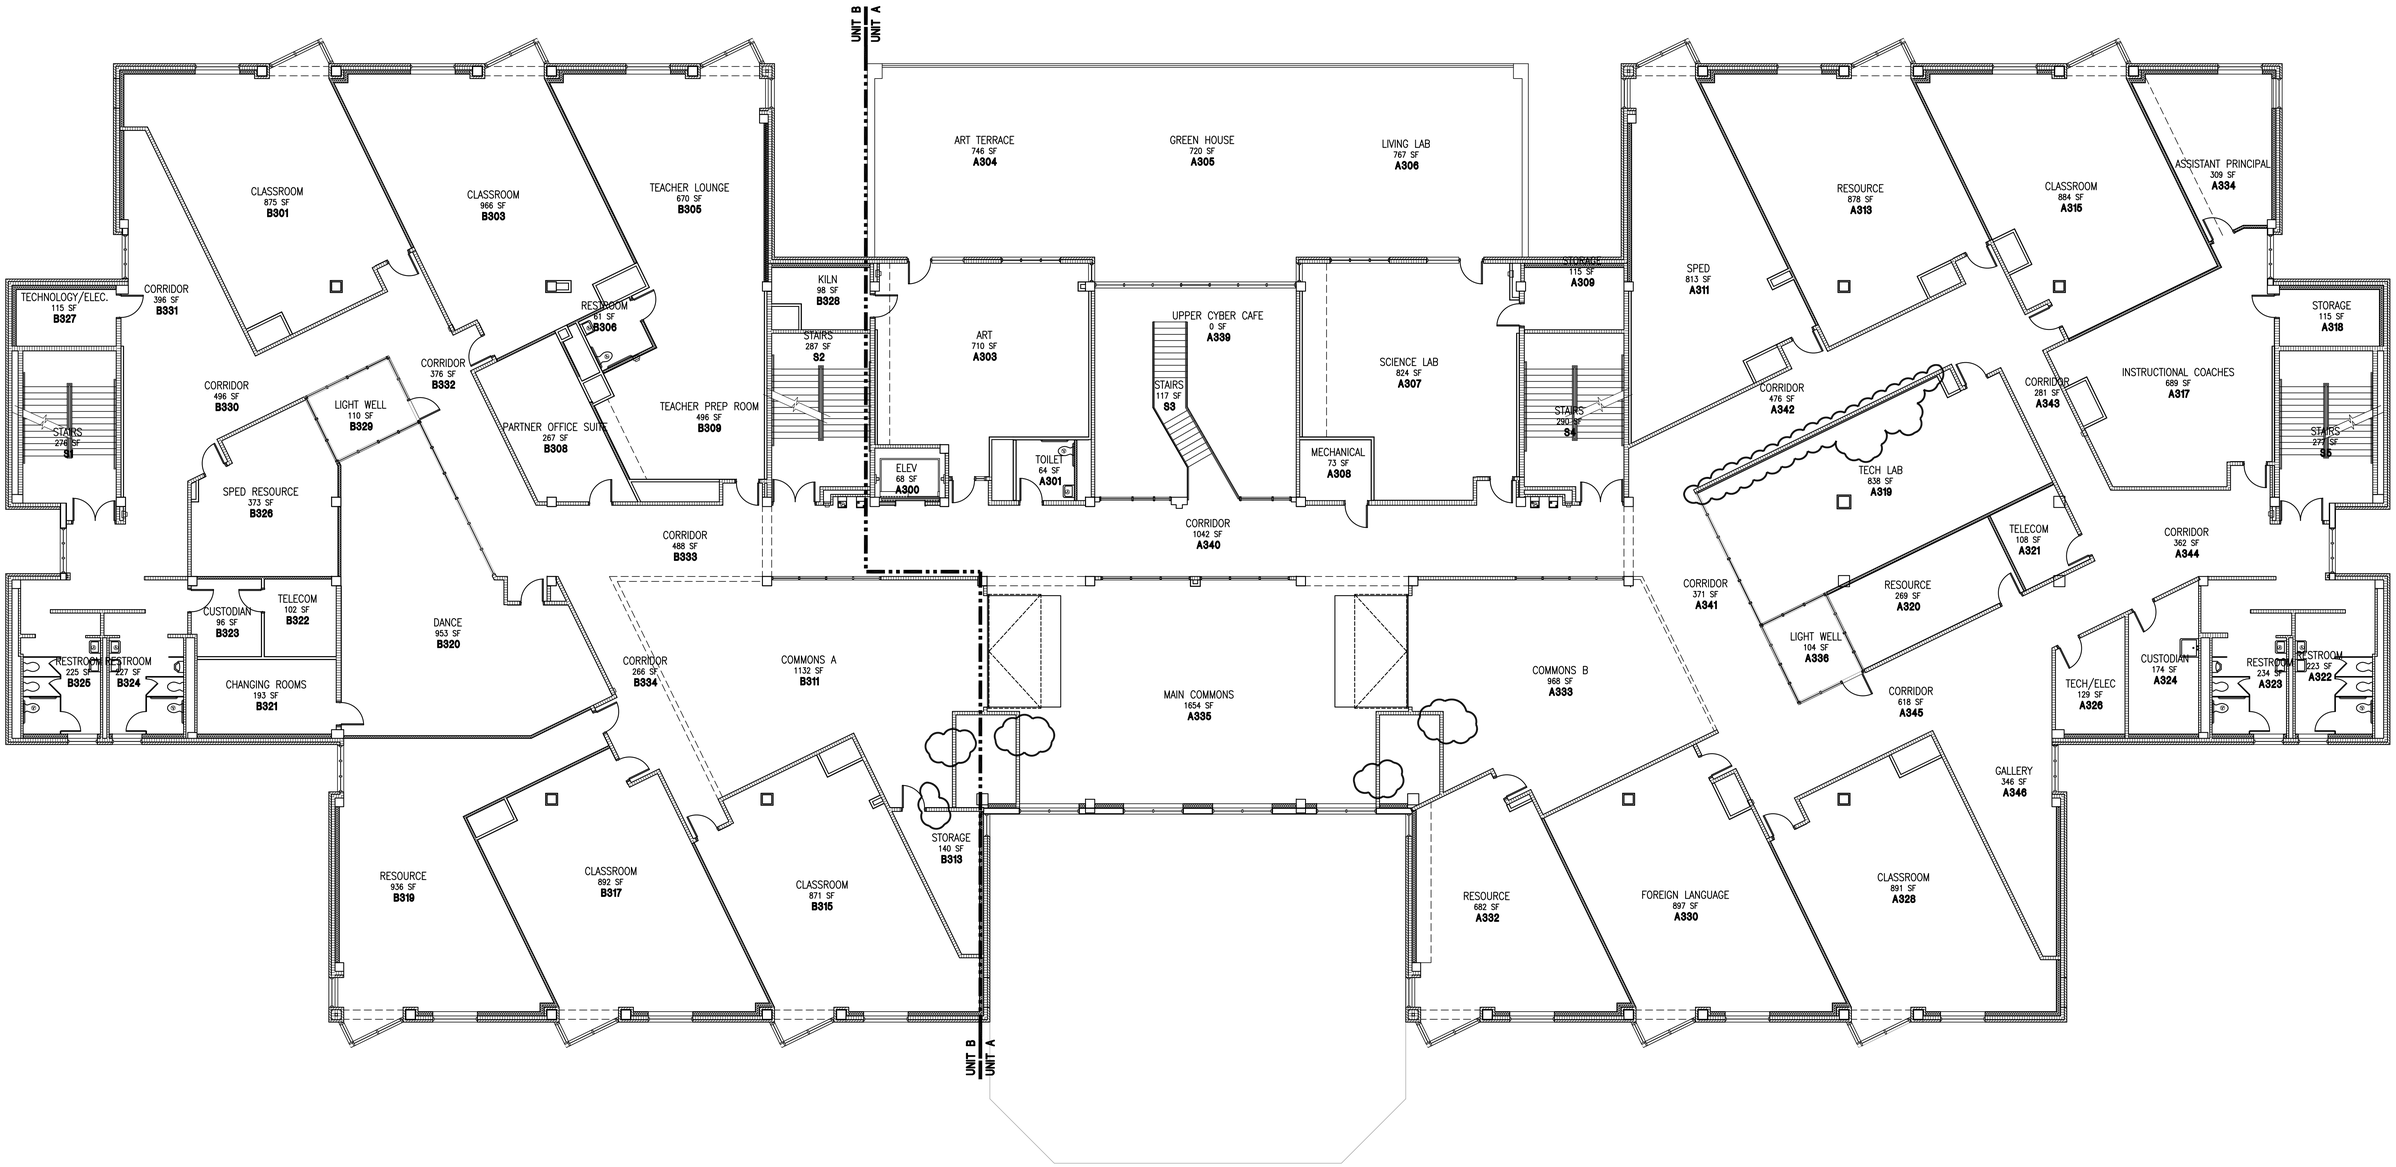
UNIT B
UNIT A
CLASSROOM 875 SF B301
CLASSROOM 966 SF B303
TEACHER LOUNGE 670 SF B305
ART TERRACE 746 SF A304
GREEN HOUSE 720 SF A305
LIVING LAB 767 SF A306
TECHNOLOGY/ELEC. 115 SF B327
CORRIDOR 396 SF B331
RESTROOM 81 SF B306
KILN 98 SF B328
STAIRS 287 SF S2
ART 710 SF A303
UPPER CYBER CAFE 0 SF A339
STAIRS 117 SF S3
SCIENCE LAB 824 SF A307
STORAGE 115 SF A309
STAIRS 290 SF S4
CORRIDOR 496 SF B330
LIGHT WELL 110 SF B329
CORRIDOR 376 SF B332
PARTNER OFFICE SUITE 267 SF B308
TEACHER PREP ROOM 498 SF B309
ELEV 68 SF A300
TOILET 64 SF A301
MECHANICAL 73 SF A308
STAIRS 270 SF S1
SPED RESOURCE 373 SF B326
CORRIDOR 488 SF B333
CORRIDOR 1042 SF A340
TELECOM 102 SF B322
CUSTODIAN 96 SF B323
DANCE 953 SF B320
RESTROOM 225 SF B325
RESTROOM 227 SF B324
CHANGING ROOMS 193 SF B321
CORRIDOR 266 SF B334
COMMONS A 1132 SF B311
MAIN COMMONS 1654 SF A335
COMMONS B 968 SF A333
STORAGE 140 SF B313
RESOURCE 936 SF B319
CLASSROOM 892 SF B317
CLASSROOM 871 SF B315
RESOURCE 682 SF A332
FOREIGN LANGUAGE 897 SF A330
CLASSROOM 891 SF A328
SPED 813 SF A311
RESOURCE 878 SF A313
CLASSROOM 884 SF A315
ASSISTANT PRINCIPAL 309 SF A334
STORAGE 115 SF A318
CORRIDOR 476 SF A342
CORRIDOR 281 SF A343
INSTRUCTIONAL COACHES 689 SF A317
STAIRS 273 SF S5
TECH LAB 838 SF A319
TELECOM 108 SF A321
CORRIDOR 362 SF A344
CORRIDOR 371 SF A341
RESOURCE 269 SF A320
LIGHT WELL 104 SF A336
CORRIDOR 618 SF A345
TECH/ELEC 129 SF A326
CUSTODIAN 174 SF A324
RESTROOM 234 SF A323
RESTROOM 223 SF A322
GALLERY 346 SF A346
UNIT B
UNIT A